Permit #F00027582

FilmL.A., Inc.
1201 W. 5th Street, Suite T-800
Los Angeles, CA 90017
t: (213)977-8600 - f: (213)977-8601
www.filmla.com

Summary Information

Permit No: F00027582 **Type of Permit:** FILMING **Release Date:** 05/03/2010

Production Company FOX ENTERTAINMENT GROUP INC

Insured Company Name FOX ENTERTAINMENT GROUP INC

Contact Phone No. 1 323-960-4124
Contact Phone No. 2
Fax
Address PO BOX 900
LOS ANGELES, California 90213

Production Title ZEPHYR

Type of Production Feature

Producer Marsha Swinton

Director James Mangold

1st AD Mathew Dunne

Production Manager Sara White

FilmL.A. Coordinator Jodi Strong

Location Manager Greg Alpert
Primary Phone Mobile - 888-581-6935
Secondary Phone

Location Assistant Brooks Bonstin
Primary Phone Mobile - 323-646-5714
Secondary Phone Office - 323-661-6881

Fees

Notification Charge	$155.00
FILMLA FILM APPLICATION FEE	$625.00
LA CITY LANE AND STREET CLOSURE FEE	$312.00
LA CITY DOT SIGN REMOVALS AND ENGINEERS	$435.00
LA CITY FIRE DEPARTMENT SPOT CHECK SURCHARGE	$85.00

Total Permit Fee $1,612.00

Number of Locations 1

NOT A PERMIT

Permit #F00027582

FilmL.A., Inc.
1201 W. 5th Street, Suite T-800
Los Angeles, CA 90017
t: (213)977-8600 - f: (213)977-8601
www.filmla.com

Summary Information — Location

Permit Number	F00027582	**Location Manager**	Greg Alpert
Production Company	FOX ENTERTAINMENT GROUP INC	Primary Phone	Mobile - 888-581-6935
Insured Company	FOX ENTERTAINMENT GROUP INC	Secondary Phone	
Production Title	ZEPHYR		

Location Address Avenue of the Stars & Empyrean Way, Los Angeles, CA, 90067

Location Names

Location Type Intersection

Location Description

Prep Dates 5/3/2010 - 5/3/2010 12:00 - 19:30

Film Dates 5/3/2010 - 5/3/2010 19:00 - 22:00

Open or Closed to the Public Open

Generic Conditions
May not interfere with adjacent traffic lanes
Must Maintain 5' Clearance on Sidewalks/Walkways
No Cast and Crew parking on areas streets.
Number of uniformed officers listed on the permit is a minimum requirement. Permittee remains responsible for deploying a sufficient number of uniformed officers to provide traffic and crowd control to ensure the safety of the film crew and the public.
Uniformed officers shall have a copy of the film permit in their possession and are required to confirm that all traffic control signage devices are in place.

Please see attached document AOS btw Fox Gate 200' North South 200' BS curb+1 (Alt) KNIGHT DAY.pdf

Equipment on Location

Type	Quantity
5 or 10 ton trucks	4
Beebe light/Nite sun	1
Camera cars	2
Cast/Crew vehicles	80
Condors	4
Generator	2
Honey Wagons	1
Motor Homes	4
Picture vehicles	10
Process Trailer	1
Scissor Lifts	1
Semi Trucks	3
Stakebed Trucks	7
Vans	7

Personnel on Location

Type	Quantity
Cast	4
Crew	80
Extras	10
Off-Duty/Retired LAPD Officer(s)	4

Filming Activities Brandishing weapons; Camera in car; Car-to-Car; Drive by; Drive ups & away; Driving shots; Emergency vehicles with flashing lights; Equipment on property; Equipment on sidewalk, in curb lane & across street; Exterior Dialogue; Exterior establishing shots; Exterior MOS; Handheld equipment; Intermittent pedestrian control; Intermittent traffic control - 2 minute standard (except 0700-0900 hrs & 1500-1900 hrs); Near hits & misses; Precision driving; Process Trailer; Running & tow shots.; Wetdown; Wind effects;

Jurisdiction **Political:** **Police:** **Fire:**

Location Notes

NOT A PERMIT

Permit #F00027582

FilmL.A., Inc.
1201 W. 5th Street, Suite T-800
Los Angeles, CA 90017
t: (213)977-8600 - f: (213)977-8601
www.filmla.com

Summary Information — Location

Permit Number	F00027582	**Location Manager**	Greg Alpert
Production Company	FOX ENTERTAINMENT GROUP INC	Primary Phone	Mobile - 888-581-6935
Insured Company	FOX ENTERTAINMENT GROUP INC	Secondary Phone	
Production Title	ZEPHYR		

Coordinator Note *REQUESTING REMOVAL OF 1 STREET NAME SIGN AND 1 FWY GUIDE SIGN*

SIGN REMOVAL TO TAKE PLACE 4PM 5/3 AND REPLACED BY 7AM 5/4

WORK ORDER # 42171

Coordinator Note *PLACING SMALL LIGHTS AND GENERATORS ON PARKWAY GRASS IN FRONT OF 10100 EMPYREAN WY*

Parking

Base Camp
Location Type : Private Parking Lot
Street : 10201 W Pico Blvd, Los Angeles CA 90035

Crew Parking
Location Type : Private Parking Lot
Street : 10201 W Pico Blvd, Los Angeles CA 90035

Lane / Full Closure Alternating Curb lane and adjacent traffic lanes of Avenue of the Stars, 200 feet North & South of Empyrean Way

Approximate Footage 301 - 600

Date(s) 5/3/2010 to 5/3/2010 **Time(s)** 19:00 to 22:00

NOT A PERMIT

Permit #F00027582

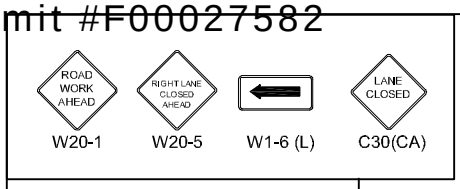

TRAFFIC CONTROL FOR:
20TH CENTURY FOX TV
"KNIGHT AND DAY"

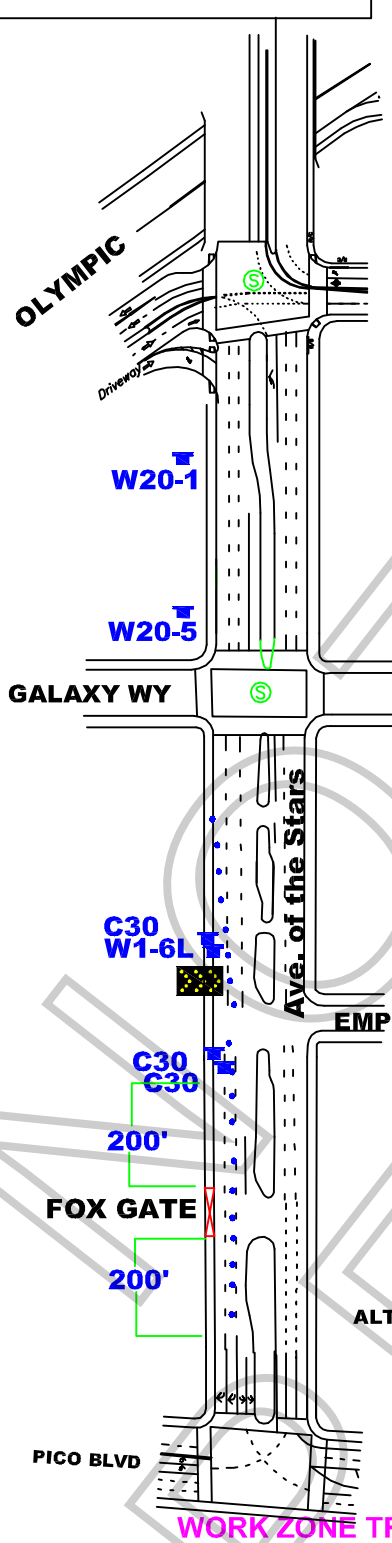

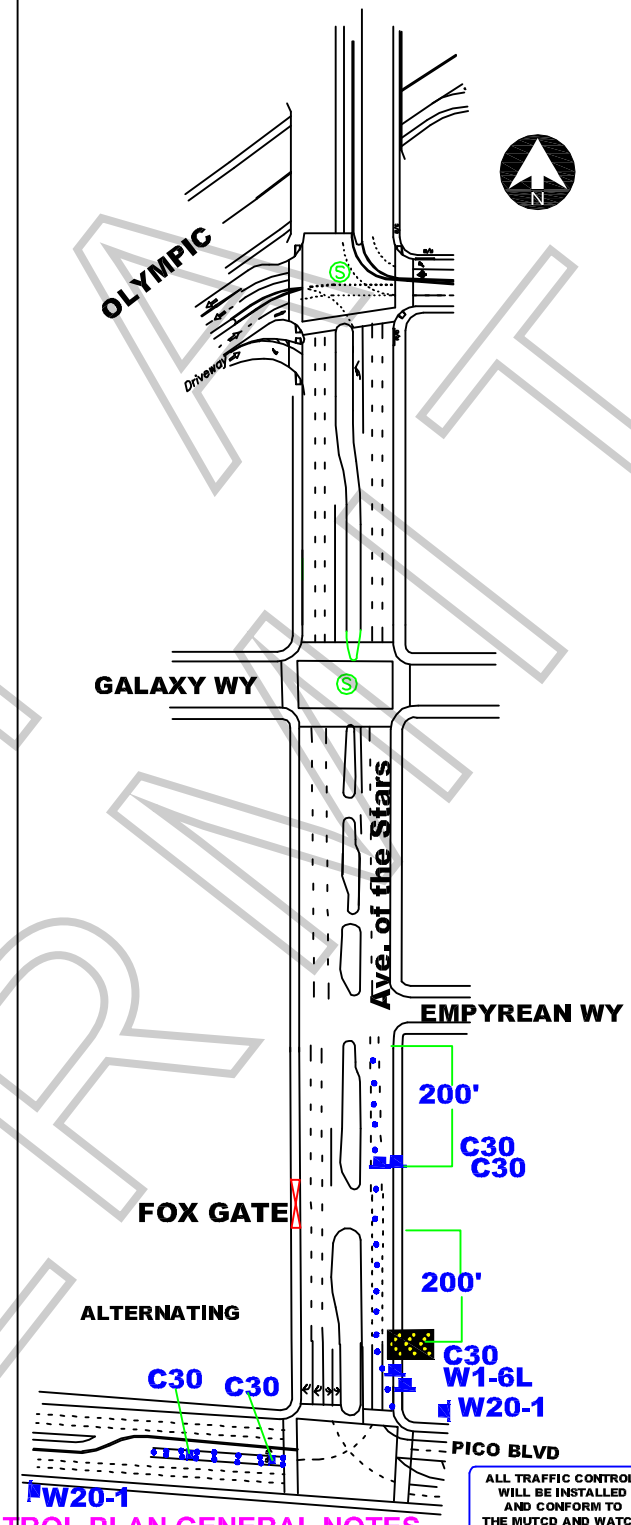

ALL TRAFFIC CONTROL WILL BE INSTALLED AND CONFORM TO THE MUTCD AND WATCH MINIMUM REQUIREMENTS

WORK ZONE TRAFFIC CONTROL PLAN GENERAL NOTES

1. DATE/TIME: 5-3-10 FROM 19:00 HOURS TO 22:00 HOURS.
2. ALL SIGNING, STRIPING, AND TRAFFIC CONTROL DEVICES SHALL CONFORM TO THE (CURRENT) STATE OF CALIFORNIA DEPARTMENT OF TRANSPORTATION (CALTRANS) STANDARD PLANS AND STANDARD SPECIFICATIONS, CALIFORNIA MUTCD, AND ANY ADDENDUMS THERETO, AND AS SHOWN ON THESE PLANS, SYMBOLS AND ABBREVIATIONS USED ARE SHOWN ON CALTRANS STANDARD PLANS A10A&B, A20A-D, AND A24A-E.
3. THERE WILL BE NO INTERFERENCE WITH TRAFFIC SIGNALS OR CROSSWALKS.
4. CONES WILL BE 28" MINIMUM HEIGHT AND HAVE REFLECTORIZED SLEEVES FOR NIGHT WORK.
5. POLICE WILL DIRECT TRAFFIC IF NECESSARY.

JCL BARRICADE COMPANY.
2334 E. EIGHTH ST., CA 90021
Ph: (213) 622-9775
Fax: (213) 622-9790
CA Lic # 805357
TRAFFIC PLAN DRAWN BY:
ISMAEL RODRIGUEZ

PROJECT LOCATION:
AVE OF THE STARS
FROM PICO BLVD
CITY OF LOS ANGELES, CA

LOCATION CONTACT:
BROOKS BONSTIN
MOBILE # 323.646.5714

REV#	DATE	REVISION DESCRIPTION

NOT A PERMIT